

75.00'

45.00 Miller to Cayle

RICHLAND MANOR ADDITION
LOT #22

as shown in Plat Book 5 page 5 in
the Office of the Recorder of
Monroe County, Indiana.

DESCRIPTION

A part of the Northeast quarter of
Section 9, Township 9 North, Range 2
West in Monroe County, Indiana more
particularly described as follows:
Lot #22 in Richland Manor as recorded
in Monroe County, Indiana.

ENGINEER'S CERTIFICATION


I hereby certify that this plat
as shown is a true and complete survey
of described property, and further
certify that all improvements are wholly
within the boundaries of said described
property, and that the said improve-
ments do not encroach upon any other
property nor are there any encroach-
ments from any other property on said
surveyed property.

Raymond Graham

Raymond Graham
R.P.E. 8409 Indiana
3215 N. Smith Pike
Bloomington, Indiana

Dec 4, 1978

Richland Manor

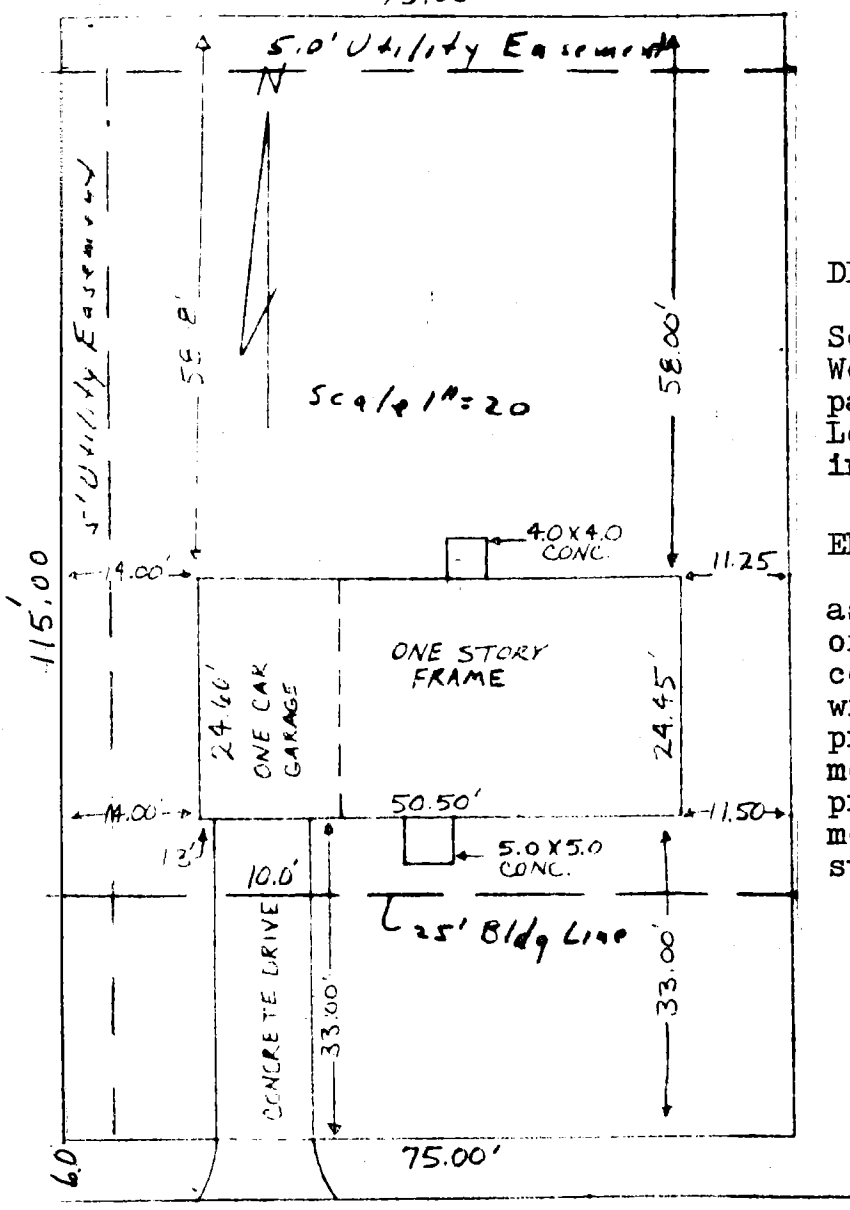



CEDAR DRIVE BLACKTOP STREET

19.0'

103 West Temperance
P.O. Box 96
Ellettsville, Indiana 47429
Phone: 812-876-2305

SURVEYOR LOCATION REPORT

PROPERTY DESCRIPTION: See attached legal descriptions.

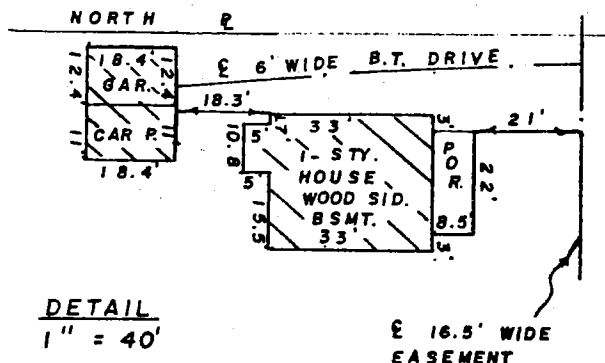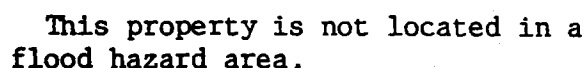

**MORTGAGEE
OR ASSIGNEES:
TITLE CO.:
OTHER:**

I, the undersigned, an Indiana Registered Land Surveyor, hereby certify that on the date shown, I supervised the inspection of the real estate described herein at the Address indicated. **THIS LOCATION REPORT WAS PREPARED FOR USE BY THE DESIGNATED PARTIES ONLY AND FOR NO ONE ELSE. THE ACCURACY OF THE LOCATION DATA SHOWN IS LIMITED TO THAT REQUIRED BY THE INDIANA "SURVEYOR LOCATION REPORT" MINIMUM REQUIREMENTS UNLESS OTHERWISE SPECIFIED AND EXPLAINED ON THIS DOCUMENT. IF A MORE ACCURATE OR DETAILED LAND SURVEY IS DESIRED OR IF CORNER MONUMENTS ARE REQUIRED, AN INDIANA LAND TITLE SURVEY SHOULD BE ORDERED.**

I further certify that to the best of my knowledge this Location Report conforms with the **SURVEYOR LOCATION REPORT** Minimum Requirements, as adopted by the Indiana Society of Professional Land Surveyors, Inc., on January 29, 1981, and approved by the Title Underwriters of Indiana, Inc., on March 20, 1981.

CERTIFICATION DATE 1-

SURVEYORS SIGNATURE

SURVEYORS JOB NO.

Ryan, Carl *Elliott* *Sec 9 + 10*

TRI CO Surveying & Mapping

Edmund Q. Farkas, Registered Land Surveyor

103 West Temperance
P.O. Box 96
Ellettsville, Indiana 47429
Phone: 812-876-2305

LEGAL DESCRIPTION

Commencing at a stone at the Northwest corner of the Northwest Quarter of Section 10, Township 9 North, Range 2 West, thence East 202.7 feet, thence South 27 East 152.9 feet to the point of beginning; thence S 85 West 138.5 feet, thence Northwest 145.2 feet, thence East 74.2 feet, thence South 27 East 142.9 feet to the place of beginning.

ALSO, A part of the Northwest Quarter of Section Ten (10) in Township Nine (9) North, Range Two (2) West, bounded as follows, to-wit: Beginning at a point five (5) rods South of the Northwest corner of said quarter section, thence running South sixty (60) feet, thence East One Hundred Fifteen and one-half (115½) feet, thence North Sixty (60) feet, thence West One Hundred Fifteen and one-half (115½) feet to the place of beginning.

Also, a right of way and easement Sixteen and one-half (16½) feet wide over the following described real estate in said Northwest quarter section, bounded as follows, to-wit: Beginning at a point One Hundred Fifteen and one-half (115½) feet East of the Northwest corner of said Northwest quarter Section; running thence South five (5) rods and Sixty (60) feet; thence East Sixteen and one-half (16½) feet; thence North Five (5) rods and Sixty (60) feet, thence West Sixteen and one-half (16½) feet to the place of beginning.

ALSO, A part of the Northeast Quarter of the Northeast Quarter of Section Nine (9) Township Nine (9) North, Range Two (2) West, bounded and described as follows, to-wit:

Commencing at the Northeast corner of the Northeast quarter of Section 9, Township 9 North, Range 2 West, and running thence South along the East line of said quarter a distance of eighty-two and one half (82½) feet to the real point of beginning; running thence West parallel to the North line of said quarter quarter section a distance of one hundred sixty-five (165) feet to a point; thence South parallel to the East line of said Section 9 a distance of eighty-two and one half (82½) feet to a point; thence East a distance of one hundred sixty-five (165) feet to a point on the East line of the Northeast quarter of Section 9, Township 9 North, Range 2 West; thence North eighty-two and one half (82½) feet to the real point of beginning, and containing one-third (1/3) acre, more or less.

ALSO, a part of the Northeast Quarter of Section Nine (9), Township Nine (9) North, Range Two (2) West, described as follows: Beginning at a point ten (10) rods South of the Northeast corner of said quarter section, thence running South ten (10) rods; thence West ten (10) rods; thence North ten (10) rods; thence East ten (10) rods; to the place of beginning.

ALSO: Commencing at the Northwest corner of Section 10, Township 9 North, Range 2 West, thence South 142½ feet; to a place of beginning; thence South 187½ feet, thence East 132 feet, thence North 187½ feet; thence West 132 feet to the place of beginning.

All in Section 10, Township 9 North, Range 2 West.


FILED

JAN 29 1997

Rodney J. Brown
Recorder Monroe County, Indiana

Stephenson to Kinser
Sec 9

Ed Stephenson

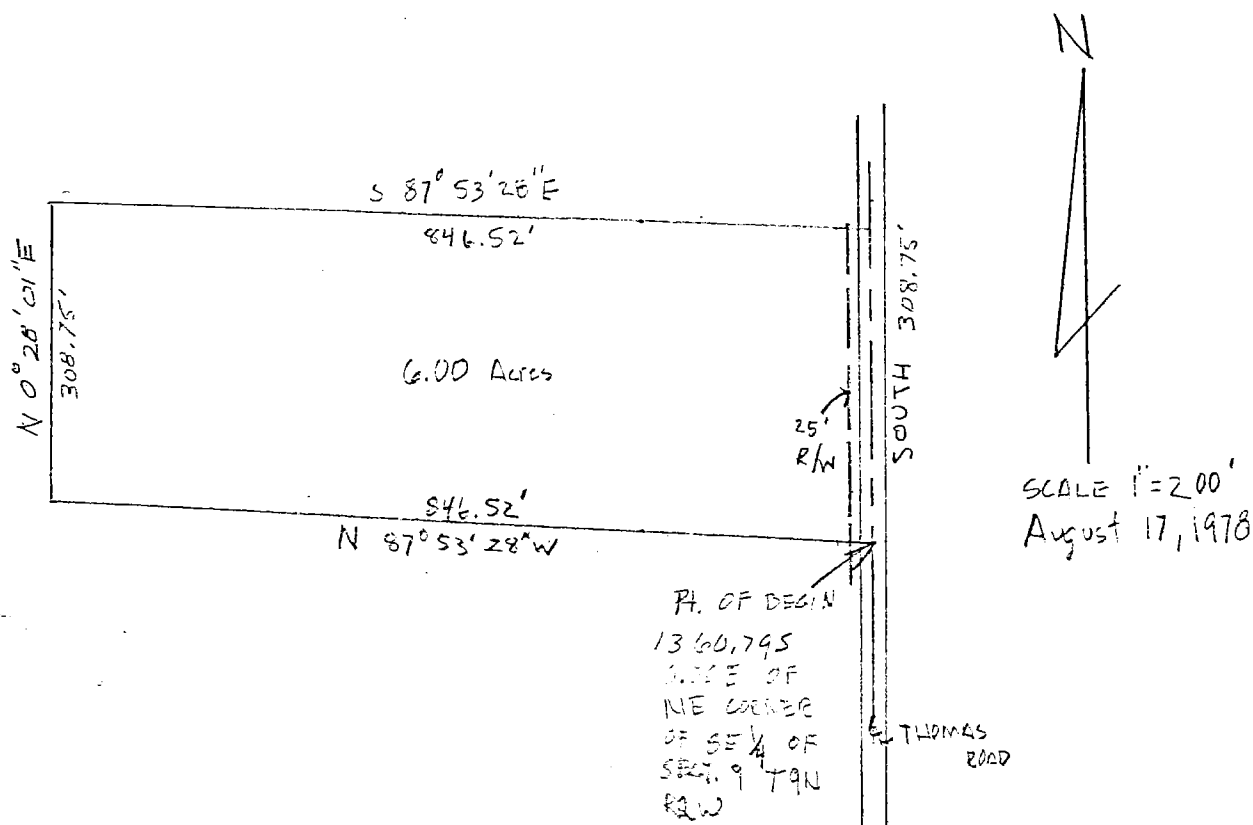


Description:

A part of the Southeast quarter of Section 9, Township 9 North, Range 2 West, Monroe County, Indiana, bound and described as follows: starting at a point that is 1360.79 feet South and 0.00 feet East of the Northeast corner of the said quarter and which is on the centerline of Thomas Road and also on the said Section line; thence North 87 degrees 53 minutes 28 seconds West for 846.52 feet; thence North 0 degrees 28 minutes 01 seconds East for 308.75 feet; thence South 87 degrees 53 minutes 28 seconds East for 846.52 feet to the centerline of Thomas Road and on the said Section line; thence South for 308.75 feet along said centerline and said Section line to the point of beginning. Containing in all 6.00 acres more or less. Subject to a 25 foot right-of-way along Thomas Road.

Raymond Graham

Raymond Graham
R. P. E. 8409 Indiana
3215 N. Smith Pike
Bloomington, Indiana

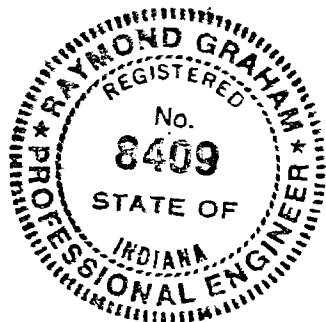

FILED

OCT 27 1978

John W. Davis
Auditor Monroe County, Indiana

Warranty Deed

This Indenture Witnesseth, That ROBERT E. & PHYLLIS M. HOLLAND, of legal age

of Monroe County, in the State of Indiana

Convey and Warrant to KELLY R. HOLLAND and ANGELA R. HOLLAND,
husband and wife

of MONROE County, in the State of INDIANA, for and in consideration
of One Dollar (\$1.00) Dollars,
the receipt whereof is hereby acknowledged, the following described Real Estate in
Monroe County in the State of Indiana, to-wit:

A part of the Southeast quarter of Section 9, Township 9 North, Range 2 West, Monroe County, Indiana, described as follows: Beginning at a point in the centerline of Reeves Road, said point being 44.48 feet South and 468.52 feet West of the North east corner of the said quarter quarter, thence leaving the said road centerline and running South 02 degrees 26 minutes 01 second East for 463.39 feet; thence running North 87 degrees 53 minutes 28 seconds West for 266.61 feet; thence running North 03 degrees 02 minutes 07 seconds East for 462.38 feet and to a point in the centerline of the said Reeves Road; thence running over and along the said road centerline South 87 degrees 47 minutes 38 seconds East for 222.44 feet and to the point of beginning. Containing in all 2.59 acres, more or less. Subject to a 25.00 foot easement from the centerline of Reeves Road for County Highway right-of-way.

FILED
JUN 01 1990

Margaret Cook
Auditor Monroe County, Indiana

In Witness Whereof, The said ROBERT E. HOLLAND & PHYLLIS M. HOLLAND

has hereunto set their hand and seal, this 31st day of May 1990

_____(Seal)_____ (Seal)

Robert E. Holland (Seal) Phyllis M. Holland (Seal)


Robert E. Holland (Seal) *Phyllis M. Holland* (Seal)

This instrument prepared by:

Angela R. Holland


1.92 Acres purchased by
Danny Wickens + Cozeana Wi

ELLETTSVILLE SECTION 9

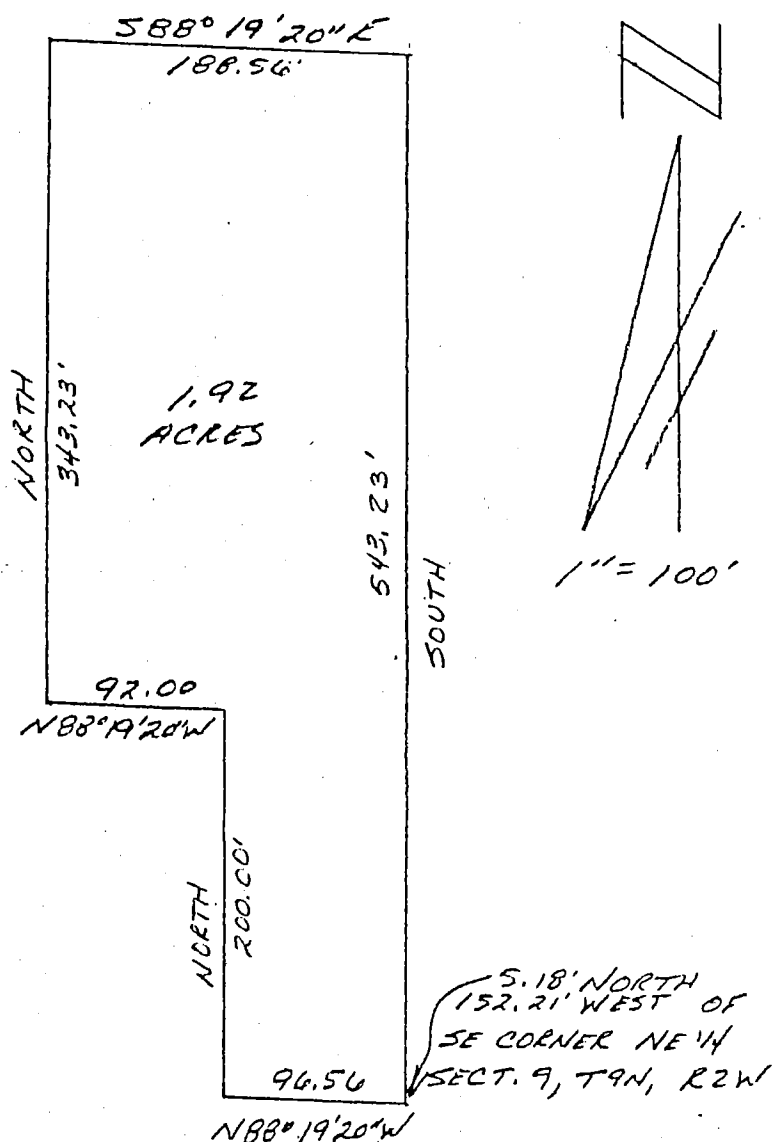

PT NE 1/4 SECT. 9
T9N, R2W
MONROE CO. IN

FLOYD
PEAFF

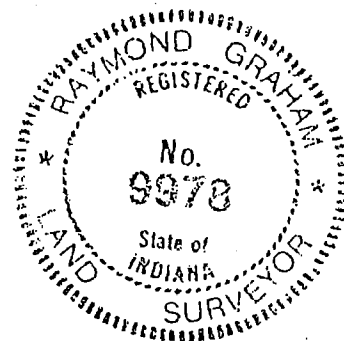

DESCRIPTION:

A part of the Northeast quarter of Section 9, Township 9 North, Range 2 West, Monroe County, Indiana, described as follows:


Beginning at a point that is 5.18 feet North and 152.21 feet West of the Southeast corner of said quarter and in the centerline of Reeves Road; thence running North 88 degrees 19 minutes 20 seconds West along said centerline for a distance of 96.56 feet; thence leaving said centerline and running North for a distance of 200.00 feet; thence running North 88 degrees 19 minutes 20 seconds West for a distance of 92.00 feet; thence running North for a distance of 343.23 feet; thence running South 88 degrees 19 minutes 20 seconds East for a distance of 188.56 feet; thence running South for a distance of 543.23 feet and to the point of beginning. Containing 1.92 acres, more or less.

Raymond Graham
RAYMOND GRAHAM
R.P.E. 8409 L.S. 9978 Indiana
3215 N. Smith Pike
Bloomington, Indiana
June 23, 1989

Floyd + Marjorie Pfaff
 Keeping this section to
 add to their 1.50 acres
 leaving them a total
 of 1.90 ACRES

PT NE 1/4 SECT. 9
 T9N R2W
 MONROE CO. IN

FLOYD
 PFAFF

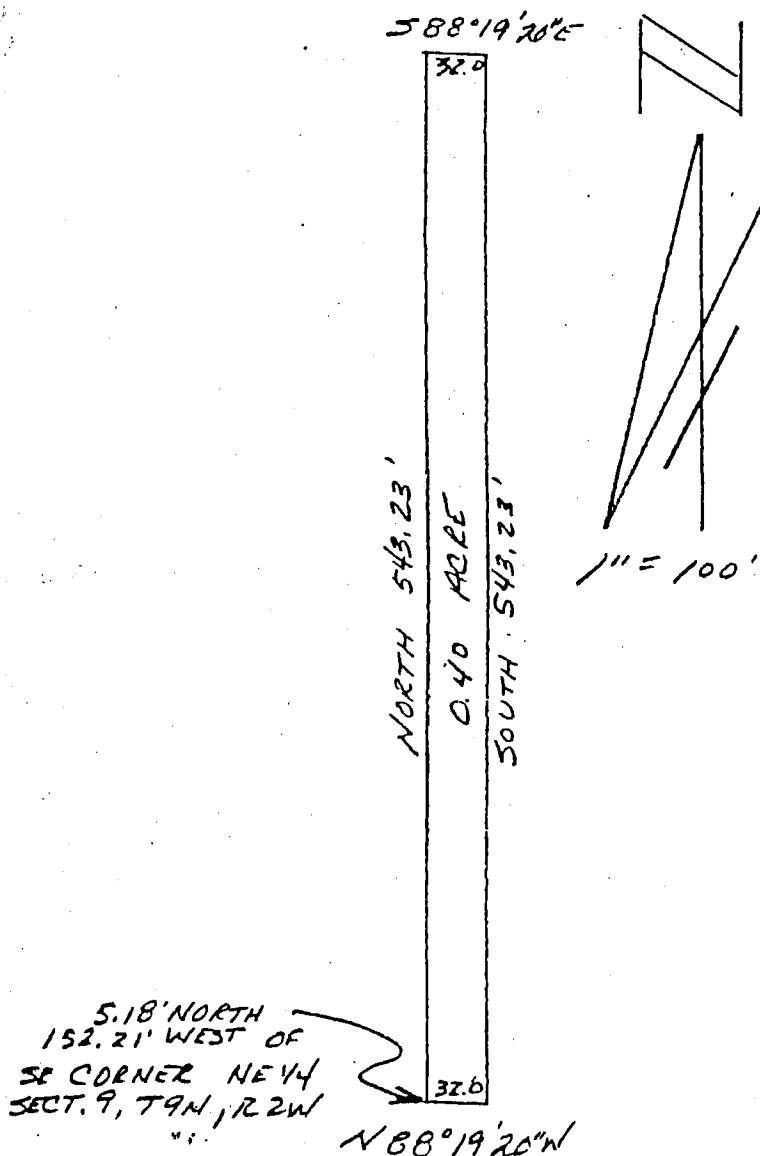

DESCRIPTION:

Part of the Northeast quarter of Section 9, Township 9 North, Range 2 West, Monroe County, Indiana, described as follows:

Beginning at a point which is 5.18 feet North and 152.21 feet West of the Southeast corner of said Northeast quarter and in the centerline of Reeves Road; thence running North 88 degrees 19 minutes 20 seconds West along said centerline for a distance of 32.00 feet; thence leaving said centerline and running North for a distance of 543.23 feet; thence running South 88 degrees 19 minutes 20 seconds East for a distance of 32.00 feet; thence running South for a distance of 543.23 feet and to the point of beginning.


Containing 0.40 acre, more or less.

Raymond Graham
 RAYMOND GRAHAM
 R.P.E. 8409 L.S. 9978 Indiana
 3215 N. Smith Pike
 Bloomington, Indiana
 June 23, 1989

Floyd + Marjorie Pfaff
40 + 1.50 = 1.90 Acres total



PART NW 1/4, SECTION 9, T 9N, R 2W Monroe County, Indiana

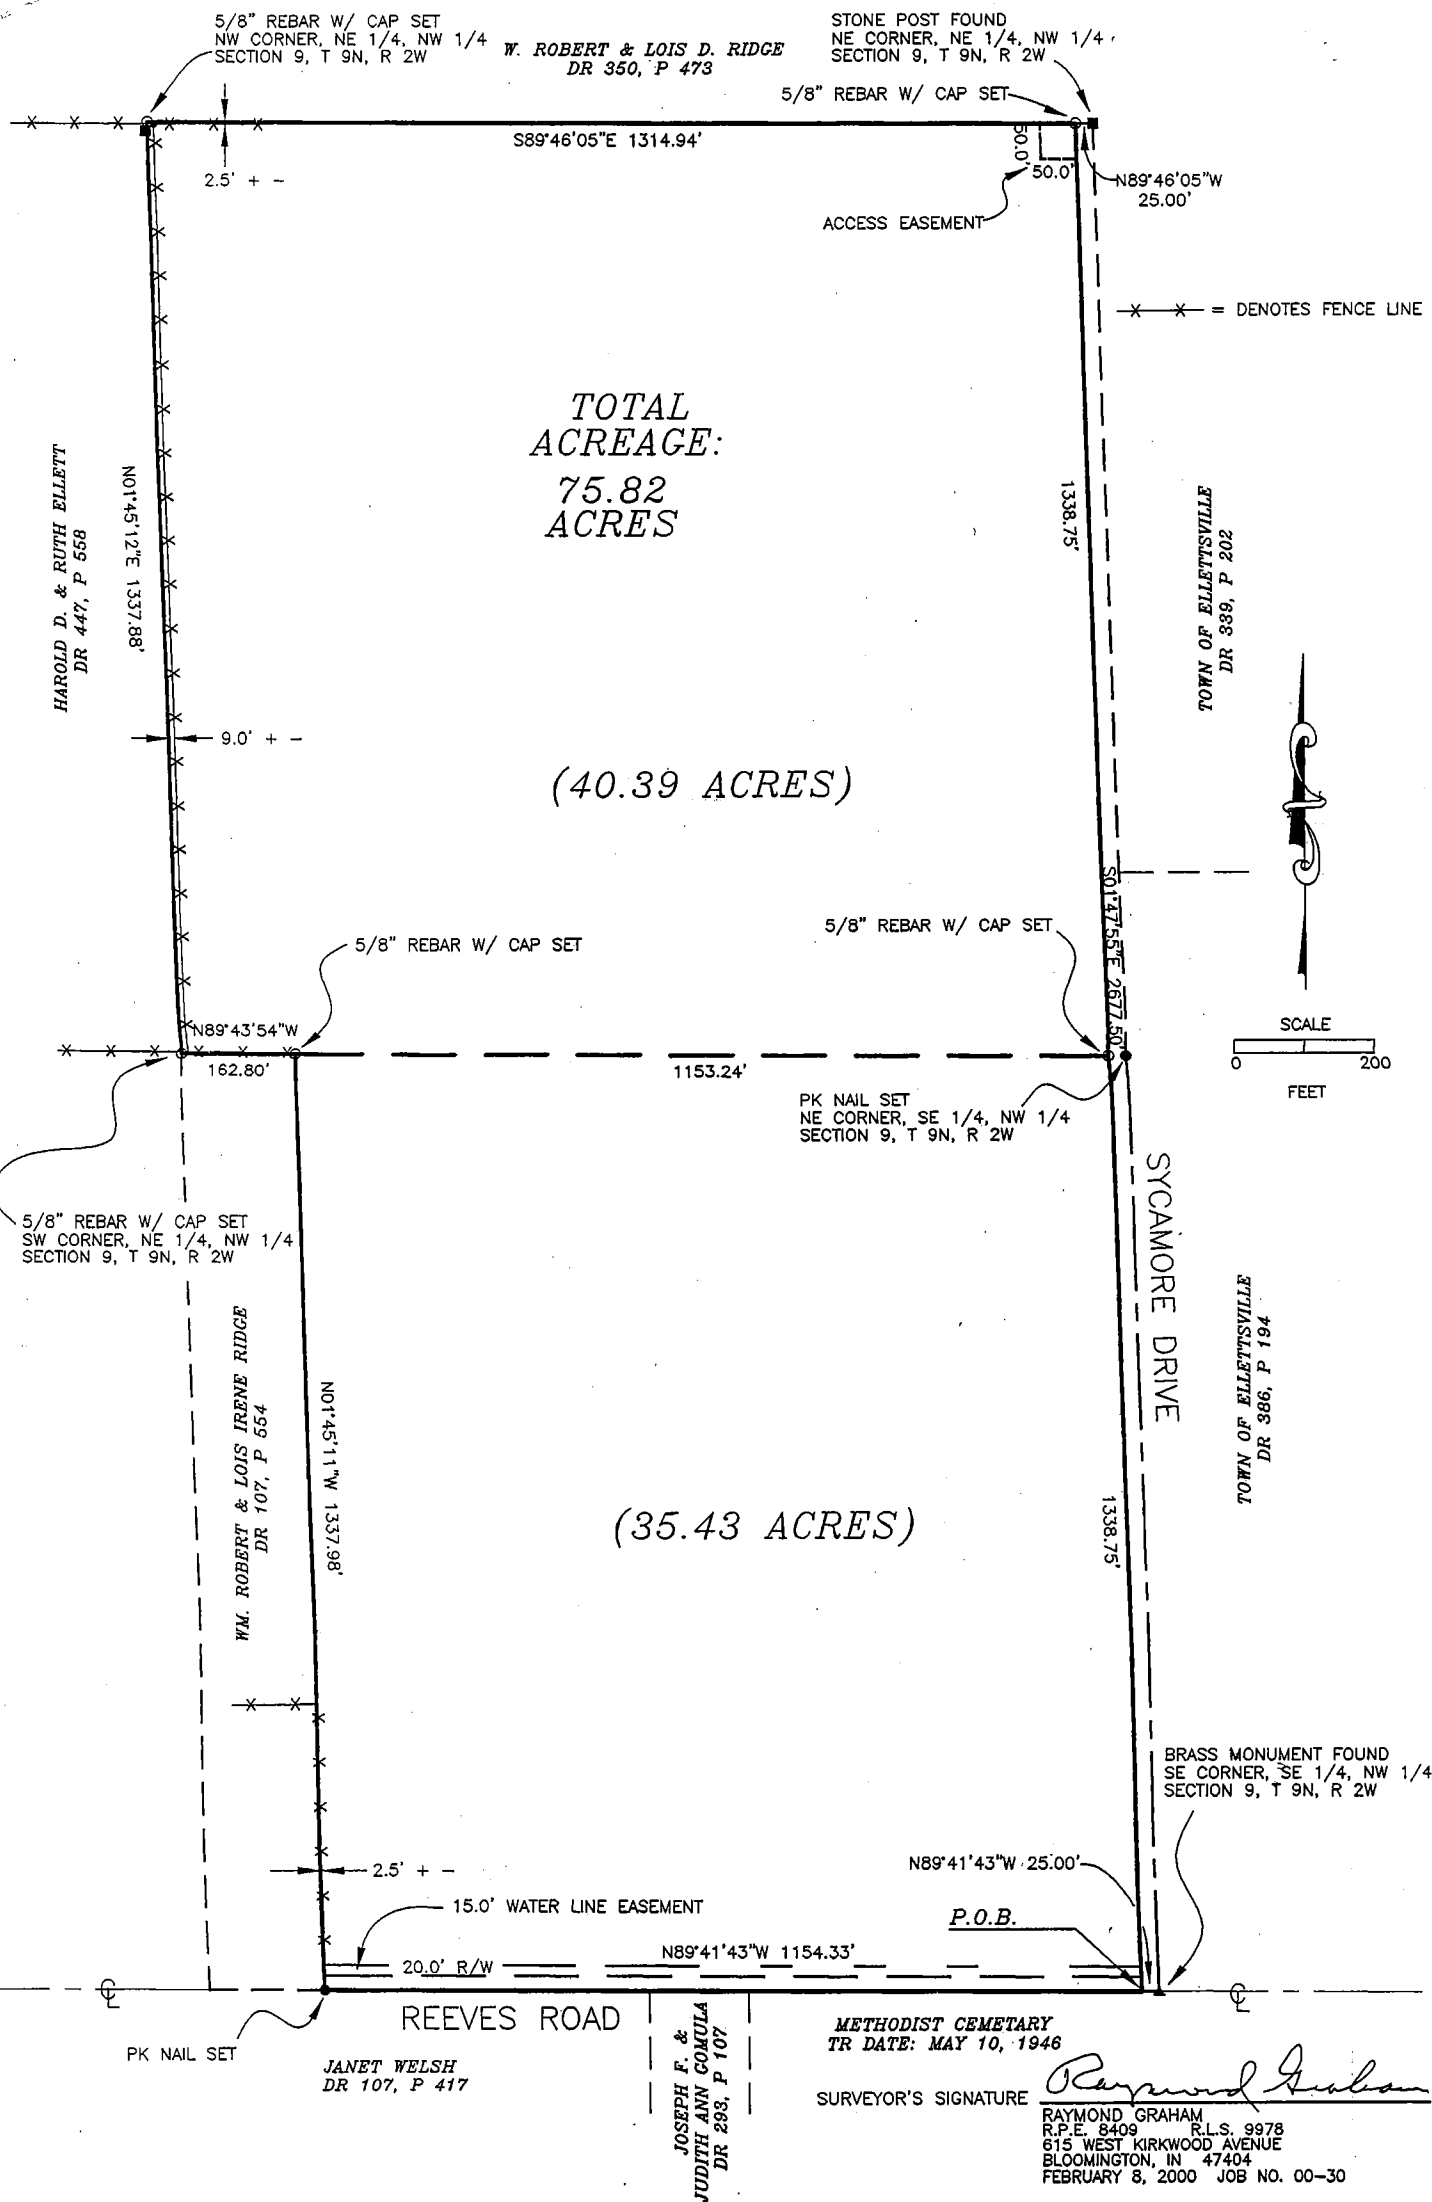

DESCRIPTION: (DEED RECORD 270, PG 107)

The Southeast quarter of the Northwest quarter of Section 9, Township 9 North, Range 2 West, containing 40 acres, more or less, excepting therefrom 5 acres bounded by parallel lines off the West side of the above described land, containing after deducting said 5 acres, 35 acres, more or less.

DESCRIPTION: (DEED RECORD 350, PG 473)

Also, the Northeast quarter of the Northwest quarter of Section 9, Township 9 North, Range 2 West, containing 40 acres, more or less.

EXCEPTING THEREFROM THE FOLLOWING DESCRIBED REAL ESTATE, TO-WIT:

A part of the Northeast quarter of the Northwest quarter of Section 9, Township 9 North, Range 2 West, in Monroe County, Indiana, described as follows: Beginning at the Northeast corner of the said quarter quarter, thence South to the Southeast corner of said quarter quarter, thence West for 25.00 ; thence North to a point 25 feet West of the point of beginning, thence East for 25.00 feet and to the point of beginning.

CONTAINING AFTER DEDUCTING SAID EXCEPTION 39.24 ACRES, MORE OR LESS.

CORRECTIVE DESCRIPTION:


A part of the Northeast quarter of the Northwest quarter and a part of the Southeast quarter of the Northwest quarter of Section 9, Township 9 North, Range 2 West, Monroe County, Indiana described as follows: Commencing at the Southeast corner of the said Southeast quarter of the Northwest quarter, thence along the South line of the said Southeast quarter of the Northwest quarter North 89 degrees 41 minutes 43 seconds West for 25.00 feet and to the point of beginning; thence continuing along said South line North 89 degrees 41 minutes 43 seconds West for 1154.33 feet; thence leaving the said South line North 01 degree 45 minutes 11 seconds West for 1337.98 feet and to the North line of the said Southeast quarter of the Northwest quarter, also being the South line of the said Northeast quarter of the Northwest quarter; thence along said South line North 89 degrees 43 minutes 54 seconds West for 162.80 feet and to the Southwest corner of the said Northeast quarter of the Northwest quarter; thence along the West line of said Northeast quarter of the Northwest quarter North 01 degree 45 minutes 12 seconds West for 1337.88 feet and to the Northwest corner of the said Northeast quarter of the Northwest quarter; thence along the North line of said Northeast quarter of the Northwest quarter South 89 degrees 46 minutes 05 seconds East for 1314.94 feet and to a point that is North 89 degrees 46 minutes 05 seconds West 25.00 feet from the Northeast corner of the said Northeast quarter of the Northwest quarter; thence leaving the said North line South 01 degree 47 minutes 55 seconds East for 2677.50 feet and to the point of beginning. Containing in all 75.82 acres, more or less.

Subject to an ingress and egress easement described as follows: Commencing at the Northeast corner of the Northeast quarter of the Northwest quarter of Section 9, Township 9 North, Range 2 West, Monroe County, Indiana; thence along the North line of said quarter quarter North 89 degrees 46 minutes 05 seconds West for 25.00 feet and to the point of beginning; thence leaving the said North line South 01 degree 47 minutes 55 seconds East for 50.00 feet; thence North 89 degrees 46 minutes 05 seconds West for 50.00 feet; thence North 01 degree 47 minutes 55 seconds West for 50.00 feet and to the said North line of said quarter quarter; thence along said North line South 89 degrees 46 minutes 05 seconds East for 50.00 feet and to the point of beginning.

Subject to a 20.00 foot wide County Highway right-of-way from the centerline of Reeve's Road.

Subject to a 15.00 foot wide Waterline Easement as documented in Deed Record 479, pages 341-342, in the Office of the Recorder of Monroe County, Indiana





Raymond Graham L.S. 9978 Indiana
615 W. Kirkwood Ave., Bloomington, Indiana
February 16, 2000 Job No. 00-030

TRI CO Surveying & Mapping

Edmund O. Farkas, Registered Land Surveyor

Sec 9 Sec 9

103 West Temperance
P.O. Box 96
Ellettsville, Indiana 47429
Phone: 812-876-2305

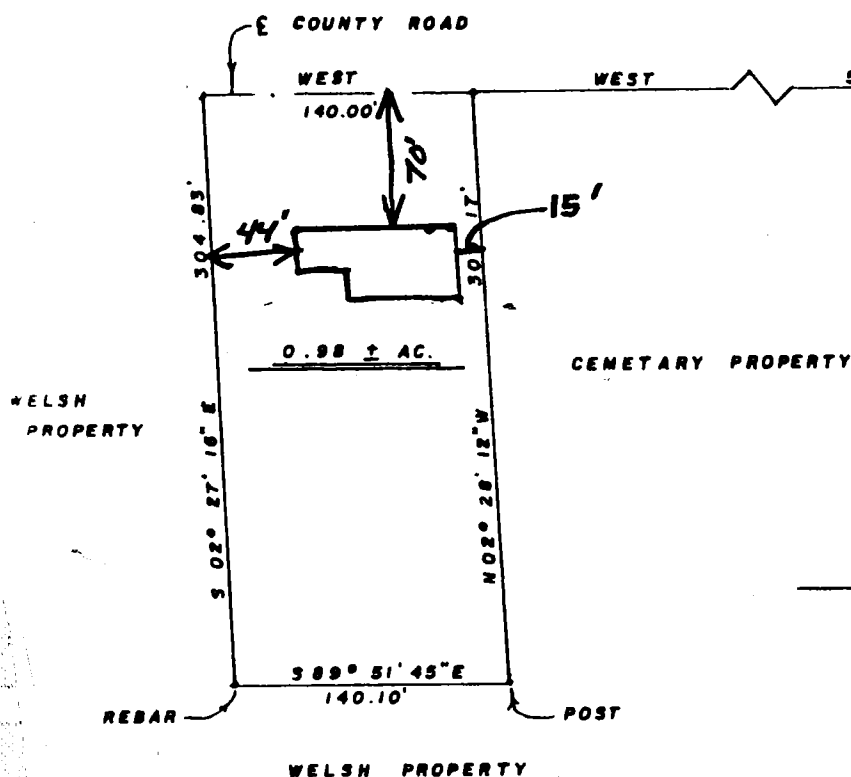

FILED
NOV 23 1982

Auditor Monroe County, Indiana

SCALE: 1" = 100'

I, Edmund O. Farkas, hereby certify that I am a Registered Land Surveyor, licensed in compliance with the Laws of the State of Indiana; that this plat and the following description correctly represent a land survey completed under my supervision on August 27, 1982; that all monuments shown thereon actually exist and that their location and type are the best of my knowledge accurately shown.



A part of the Southwest Quarter of Section Nine (9), Township Nine (9) North, Range Two (2) West, Monroe County, Indiana, and more particularly described as follows:

Beginning at a point on the North line of said Quarter Section 580.00 feet West of the Northeast Corner of said Quarter Section in a county road, thence continuing on said road West 140.00 feet, thence leaving said road South Two (02) Degrees, Twenty-seven (27) Minutes and Sixteen (16) Seconds East 304.83 feet, thence South Eighty-nine (89) Degrees, Fifty-one (51) Minutes and Forty-five (45) Seconds East 140.10 feet to a post, thence North Two (02) Degrees, Twenty-eight (28) Minutes and Twelve (12) Seconds West 305.17 feet to the place of beginning.
Containing 0.98 acres, more or less.

Sec 9



Drapalik Surveying & Engineering

P.O. Box 1913
19 West Washington Street
Martinsville, Indiana 46151

RETRACEMENT SURVEY FOR LOUIS C. LOVE

Owners of Record

Louis C. Love and Betty Lou Love - (Instr. #812050, Book 353, page 82)
Louis C. Love and Betty Lou Love - (Instr. #909467, Book 364, page 24)
Louis C. Love and Betty Lou Love - (Instr. #910555, Book 364, page 487)

COMPILATION OF RECORD DESCRIPTIONS

Lot Number Three (3) in Edgewood Heights, First Section, Town of Ellettsville, Monroe County, Indiana, as shown by the recorded plat thereof.

(There foregoing description appears in the Warranty Deed dated October 13, 1988 from Warren G. Hanna and Suzanne A. Hanna to Louis C. Love and Betty Lou Love, said deed being record on October 14, 1988 as Instrument #812050, Book 353, page 82 in the Office of the Recorder of Monroe County, Indiana.)

Lot Number Four (4) in Edgewood Heights First Section, Town of Ellettsville, Monroe County, Indiana, as shown by the recorded plat thereof recorded in Plat Book 6, page 28, in the Office of the Recorder of Monroe County, Indiana, EXCEPTING THEREFROM, Five (5) feet of even width off of the entire East side of Lot Number 4.

(There foregoing description appears in the Warranty Deed dated August 23, 1989 from Warren G. Hanna and Suzanne A. Hanna to Louis C. Love and Betty Lou Love, said deed being record on August 24, 1989 as Instrument #909467, Book 364, page 24 in the Office of the Recorder of Monroe County, Indiana.)

Ten feet of even width off of the East side of Lot Number Two (2) in Edgewood Heights First Section, Town of Ellettsville, Monroe County, Indiana, as shown by the recorded plat thereof recorded in Plat Book 6, page 28, in the Office of the Recorder of Monroe County, Indiana.

(There foregoing description appears in the Warranty Deed dated September 12, 1989 from Warren G. Hanna and Suzanne A. Hanna to Louis C. Love and Betty Lou Love, said deed being record on September 14, 1989 as Instrument #910555, Book 364, page 487 in the Office of the Recorder of Monroe County, Indiana.)

EXCEPT: The East One-half of Lot Number Four (4) in Edgewood Heights First Section, Town of Ellettsville, Monroe County, Indiana, as shown by the recorded plat thereof, recorded in Plat Book 6, page 28, in the Office of the Recorder of Monroe County, Indiana, EXCEPTING THEREFROM, Five (5) feet of even width off of the entire East side of Lot Number 4.

(There foregoing exception appears in the Warranty Deed dated July 12, 1991 from Louis C. Love and Betty Lou Love to Paul E. Davis and Bonnie S. Davis, said deed being record on July 12, 1991 as Instrument #109369, Book 390, page 210 in the Office of the Recorder of Monroe County, Indiana.)

NEW DESCRIPTION

Lot Number Three (3) and part of Lot Numbers Two (2) and Four (4) in Edgewood Heights, First Section, a subdivision in the Town of Ellettsville, as per plat thereof recorded in Plat Book 6, page 28, in the Office of the Recorder of Monroe County, Indiana, being more particularly bounded and described as follows:

BEGINNING at the iron pin (with cap inscribed "DS&E 9500011") at the southeast corner of the west half of said Lot Number 4, said iron pin being located North 90 degrees 00 minutes 00 seconds West, 50.00 feet from the southeast corner of said Lot Number 4; thence along the south line of said Lot Number 4, North 90 degrees 00 minutes 00 seconds West, 50.00 feet to the southwest corner of said Lot Number 4, said point also being the southeast corner of said Lot Number 3; thence along the south line thereof, North 90 degrees 00 minutes 00 seconds West, 100.00 feet to the southwest corner of said Lot Number 3, said point also being the southeast corner of said Lot Number 2; thence along the south line thereof, North 90 degrees 00 minutes 00 seconds West, 10.00 feet to an iron pin (with cap inscribed "DS&E 9500011"); thence parallel with the east line of said Lot Number 2, North 00 degrees 04 minutes 12 seconds West, 150.05 feet to an iron pin (with cap inscribed "DS&E 9500011") on the north line of said Lot Number 2; thence along said north line, North 90 degrees 00 minutes 00 seconds East, 10.00 feet to the northeast corner of said Lot Number 2, also being the northwest corner of said Lot Number 3; thence along the north line thereof, North 90 degrees 00 minutes 00 seconds East, 100.00 feet to the northeast corner of said Lot Number 3, also being the northwest corner of Lot Number 4; thence along the north line thereof, North 90 degrees 00 minutes 00 seconds East, 50.00 feet to an iron pin (with cap inscribed "DS&E 9500011") at the northeast corner of the west half of said Lot Number 4; thence South 00 degrees 04 minutes 12 seconds East, 150.05 feet to the Point of Beginning.

SEC
9

SURVEYOR'S REPORT

This *Retracement Survey* has been performed in order to re-establish the boundary of the property as described above at the direction of Louis C. Love.

The basis of this survey were the monuments indicated as found on the attached drawing.

Theory of Location

1. Monuments indicated as found on the attached drawing were located and measured in the field. The monuments found along the north line of the subdivision were marked with caps inscribed "Bledsoe / Tapp" and appear to have been set for the project lying North of the subdivision. These pins ranged from 0.00' to 0.07' from the north line of the subdivision as further established below;
2. The south line of the lots in the subdivision were established along a line running from the ½" iron pin marking the SE corner of Lot 4 (Pt #6) to a point 25' North of the brass plug found marking the center of Section 9, Township 9 North, Range 2 West (Pt #3);
3. The SW corner of Lot 4 was established at the record distance of 100' from the ½" iron pin marking the SE corner of Lot 4 (Pt #6);
4. The SW corner of Lot 3 was established at the record distance of 100' from the SW corner of Lot 4 (Step 3);
5. The north line of the subdivision was established parallel with the south line (Step 2) from the ½" iron pin marking the NE corner of Lot 4 (Pt #10);
6. The east line of Lot 4 was established from the ½" iron pin marking the SE corner of the lot (Pt #6) to the ½" iron pin marking the NE corner of the lot (Pt #10);
7. The west line of Lot 4 was established on a line running parallel with the east line of Lot 4 (Step 6) from the SW corner of Lot 4 (Step 3);
8. The west line of Lot 3 was established on a line running parallel with the east line of Lot 4 (Step 6) from the SW corner of Lot 3 (Step 4);
9. The NW corner of Lot 4 was established at the intersection of the north line of the subdivision (Step 5) with the west line of Lot 4 (Step 7);
10. The NW corner of Lot 3 was established at the intersection of the north line of the subdivision (Step 5) with the west line of Lot 3 (Step 8);
11. The west line of the subject property is defined in Instrument #910555 as being "Ten feet of even width off of the East side of Lot Number Two (2)..." This line was established parallel with and 10' West by perpendicular measurement from the west line of Lot 3 (Step 8), also being the east line of Lot 2. The NW and SW corners of the subject property was established at the intersection of this line with the north line of the subdivision (Step 5) and south line of the lots (Step 2), respectively;
12. The east line of the subject property is defined in Instrument #109369 as being along the west line of "The East One-half of Lot Number Four (4)..." The line dividing the halves of the lot were established along a line from the midpoint of the south line of Lot 4 to the midpoint of the north line of Lot 4;
13. Iron pins were established on the east and west sides of the property, 5.00' South of the NE and SE corners.

Surveyor's Notes

- There are improvement located on the subject property as indicated on the plat of survey.
- The fences along the east, west and north sides of the property denote active lines of occupation.
- A portion of the asphalt driveway for this property extends onto the property to the west by as much as ± 0.3 feet.

CERTIFICATIONS

FLOOD CERTIFICATION: I certify that this property is located within the "Zone X" special flood hazard zone as shown on the Federal Emergency Management Agency (FEMA) Flood Insurance Rate Map (FIRM) Number 180444 0003 C. Properties located in "Zone X" are defined as areas determined to be outside 500-year flood plain (no shading).

ACCURACY CERTIFICATION: This retracement/original boundary survey has been performed in order to satisfy the requirements as established in 865 IAC 1-12-7 for a (check one of the following):

☐ Urban Survey

☒ Suburban Survey

☐ Rural Survey


Relative Positional Accuracy is defined in 865 IAC 1-12-2(h) as the value expressed in feet or meters that represents the uncertainty due to random errors in measurement in the location of any point on a survey relative to any other point on the same survey at the ninety-five percent (95%) confidence level. The Relative Positional Accuracy (RPA) for this survey has been calculated using "Ez-Adjust Version 7.1.1". Copyright © 1989-2007 Sayed R. Hashimi, PS, the results of which have been tabulated as follows:

Point #	Point Description	Calculated RPA	Allowable RPA	Acceptable? Yes/No
3	Brass Plug marking the Center of 9-9N-2W - found	0.12'	0.21'	Yes
5	1/2" Iron Pin - found S05°43'22"E, 0.10'	0.12'	0.14'	Yes
6	1/2" Iron Rod - found	0.12'	0.14'	Yes
7	3/8" Iron Pin (Bledsoe / Tapp) - found 0.03' North of line	0.12'	0.15'	Yes
8	3/8" Iron Pin (Bledsoe / Tapp) - found 0.07' North of line	0.12'	0.15'	Yes
9	3/8" Iron Pin (Bledsoe / Tapp) - found on North line	0.12'	0.15'	Yes
10	1/2" Iron Rod - found	0.12'	0.15'	Yes
401	3/8" Iron Pin (DS&E 9500011) - set	0.12'	0.15'	Yes
402	3/8" Iron Pin (DS&E 9500011) - set	0.12'	0.15'	Yes
403	3/8" Iron Pin (DS&E 9500011) - set	0.12'	0.15'	Yes
404	3/8" Iron Pin (DS&E 9500011) - set	0.17'	0.13'	No*
405	3/8" Iron Pin (DS&E 9500011) offset stake - set	0.12'	0.15'	Yes
406	3/8" Iron Pin (DS&E 9500011) offset stake - set	0.12'	0.15'	Yes

* The calculated relative positional accuracy (RPA) exceeds the allowable RPA by less than the diameter of the monument either found or set. It is the professional opinion of this surveyor that this excess is negligible.


CERTIFICATION: I, the undersigned, being duly registered and licensed to practice land surveying within the State of Indiana, do hereby certify that the above described property has been surveyed under my direct supervision, and that the work performed is accurate to the best of my knowledge and belief.

Furthermore, I affirm, under the penalties for perjury, that I have taken reasonable care to redact each Social Security number in this document, unless required by law.

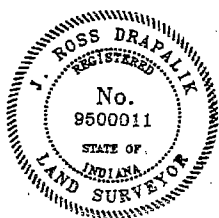

J. Ross Drapalik
Reg. Land Surveyor, 9500011
State of Indiana
July 2, 2010


Retracement Survey for Louis C. Love

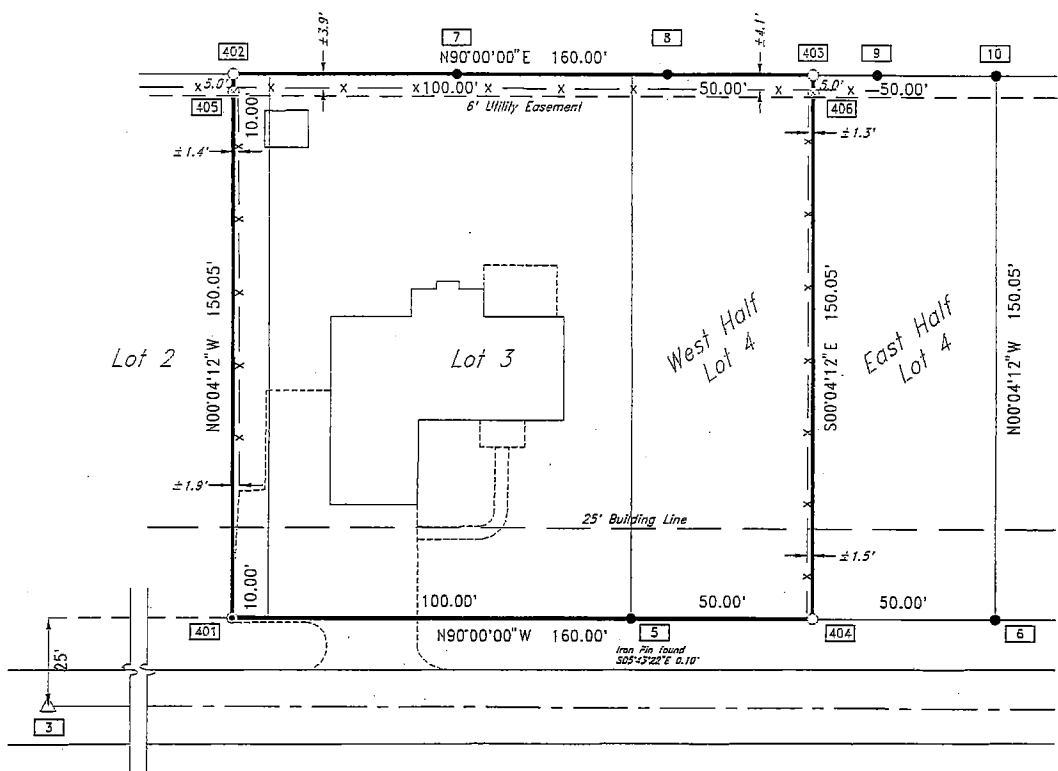


- Iron Pin "9500011" Set
- ⊙ Survey Nail "9500011" Set
- ⊗ Stake Set on Property Line
- Property Corner Found
- △ Section Corner Found
- XXX Survey Point Number



Drapalik Surveying & Engineering
P.O. Box 1913
19 West Washington Street
Martinsville, Indiana 46151
Phone: (765)342-3306

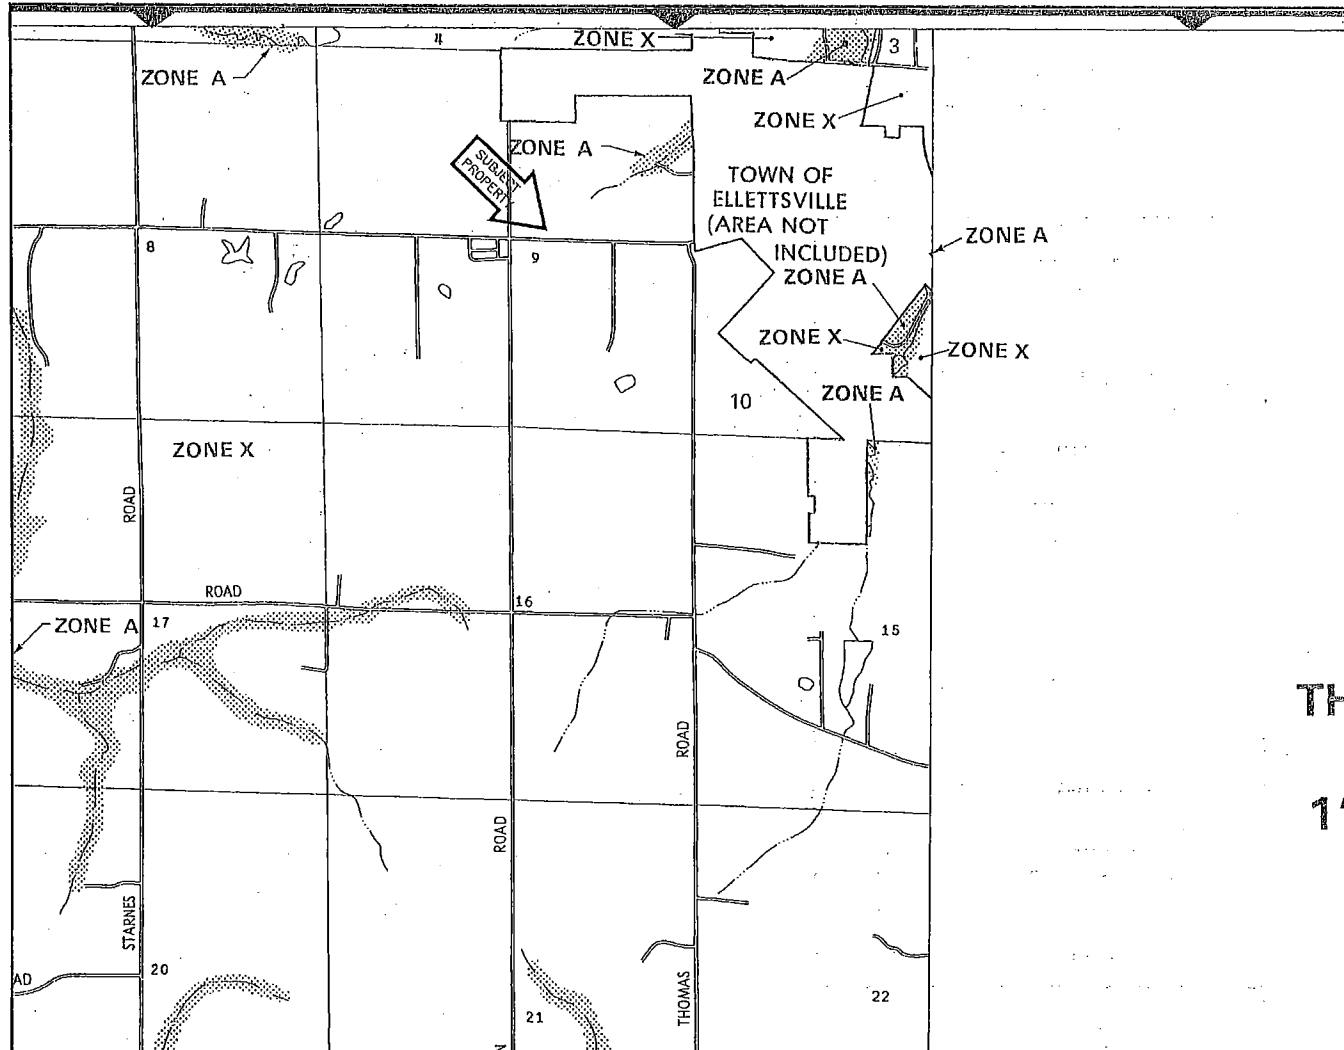



APPROXIMATE SCALE

2000 0 2000 FEET

NATIONAL FLOOD INSURANCE PROGRAM


FIRM
FLOOD INSURANCE RATE MAP

MONROE COUNTY,
INDIANA
(UNINCORPORATED AREAS)

PANEL 3 OF 7
(SEE MAP INDEX FOR PANELS NOT PRINTED)

COMMUNITY-PANEL NUMBER
180444 0003 C


MAP REVISED:
AUGUST 2, 1995



Federal Emergency Management Agency

This is an official copy of a portion of the above referenced flood map. It was extracted using F-MIT On-Line. This map does not reflect changes or amendments which may have been made subsequent to the date on the title block. For the latest product information about National Flood Insurance Program flood maps check the FEMA Flood Map Store at www.msc.fema.gov

Stephenson to Kinser Sec. 9 Richland
 Ed Stephenson 8-24-78

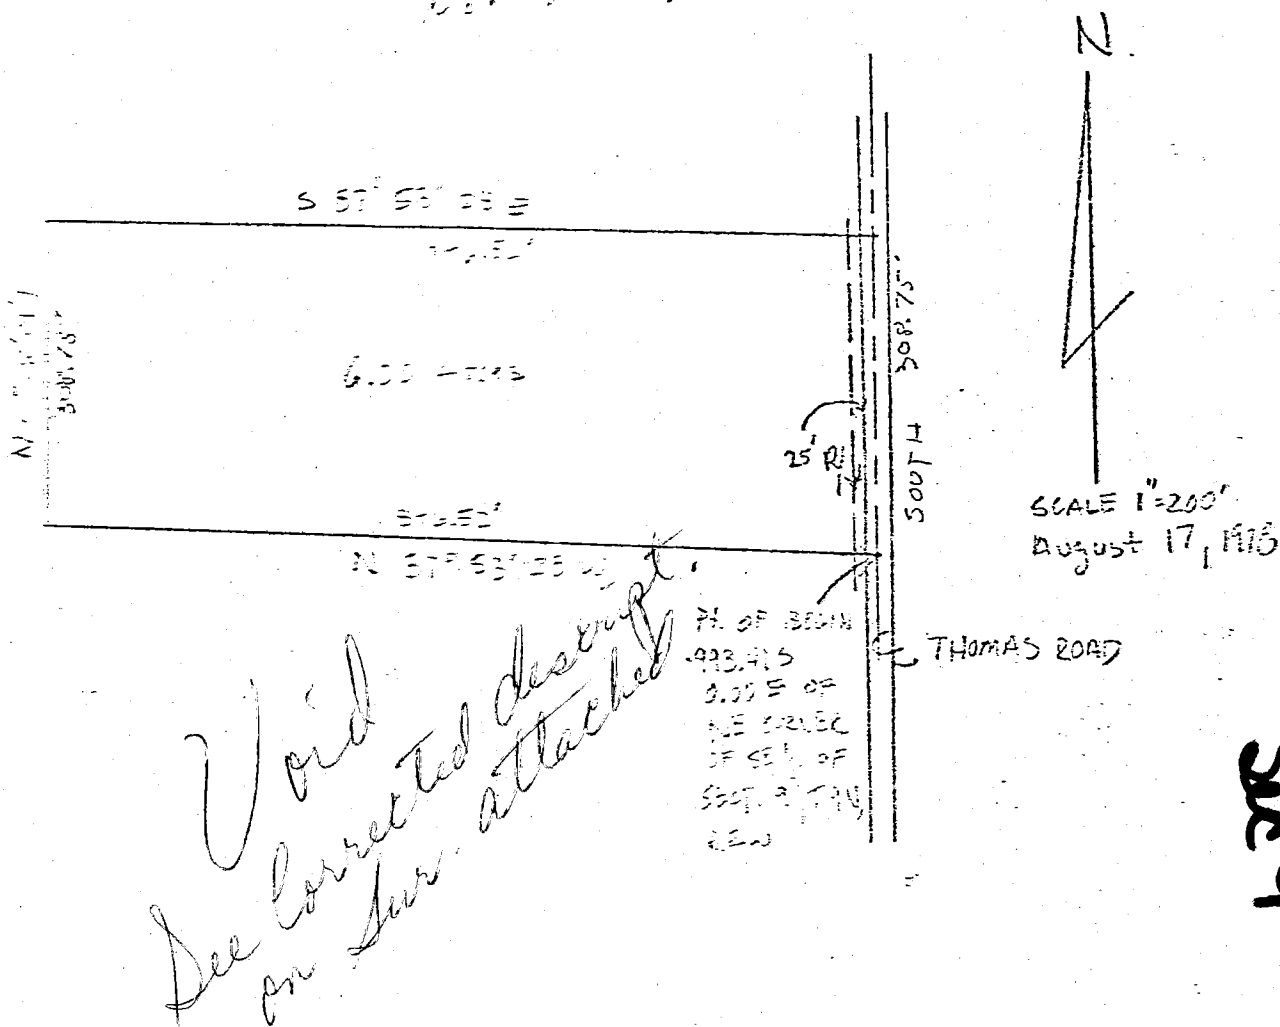


*Void
 See corrected description
 on sur. attached*

Description:

A part of the Southeast Quarter of Section 9, Township 9 North, Range 3 West, Monroe County, Indiana, being and described as follows; starting at a point that is 393.21 feet South and 0.00 East of the Northeast corner of the said quarter and which is also on the centerline of Thomas Road and on the said Section line; thence North 87 degrees 53 minutes 28 seconds West for 116.52 feet; thence North 0 degrees 20 minutes 01 seconds East for 311.75 feet; thence South 87 degrees 53 minutes 28 seconds East for 116.52 feet to the said Section line and to the said centerline; thence South for 308.75 feet to the point of beginning along the centerline of Thomas Road and along the said section line. Containing in all 6.10 acres more or less. Subject to a 25 foot right-of-way along Thomas road.

Raymond Graham


Raymond Graham
 R. P. O. 3409 Indiana
 3215 N. Smith Pike
 Bloomington, Indiana

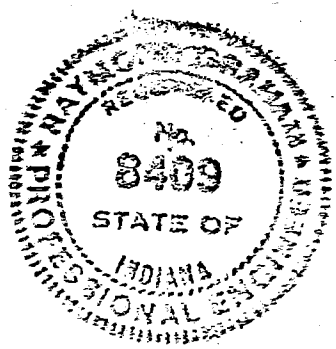

Sec 9

Ed Stephenson

Sec 9

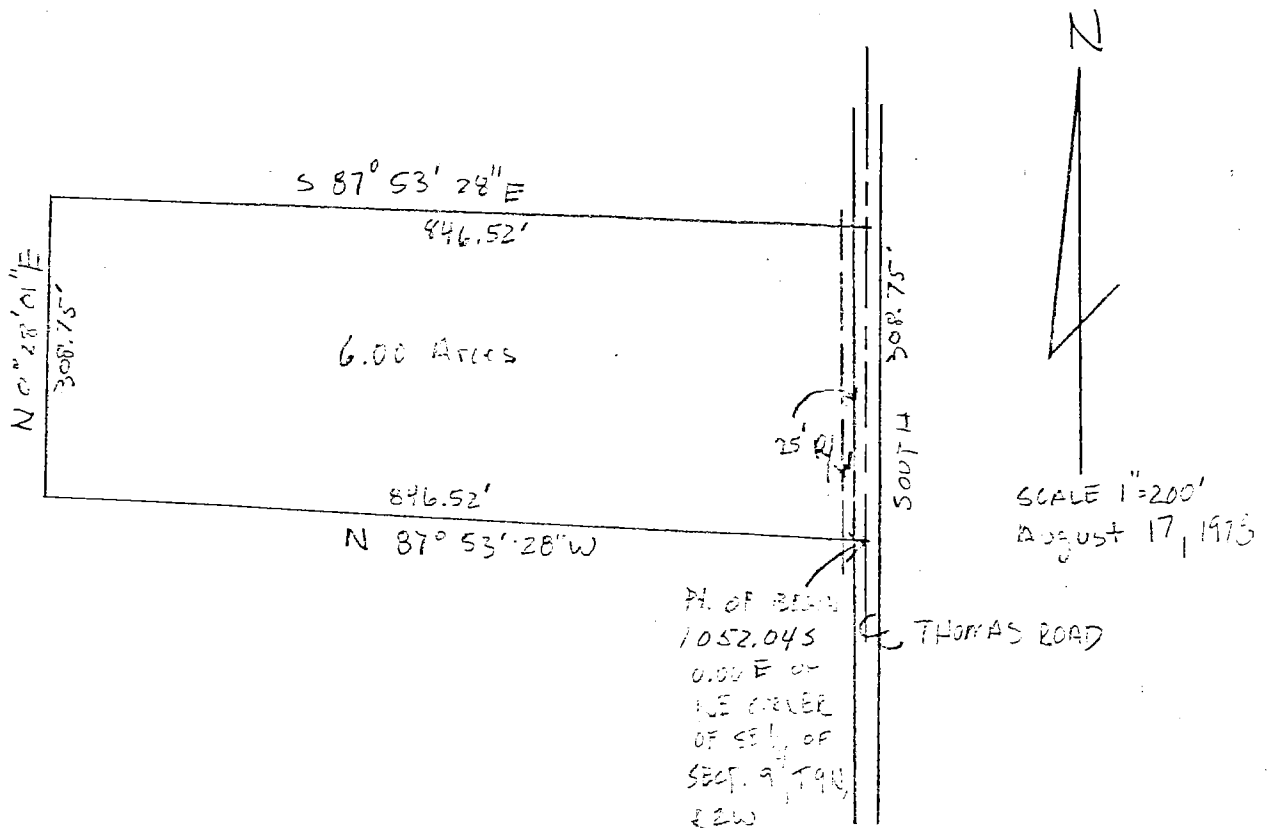


Description:

A part of the Southeast Quarter of Section 9, Township 9 North, Range 2 West, Monroe County, Indiana, bound and described as follows; starting at a point that is 1052.04 feet South and 0.00 East of the Northeast corner of the said quarter and which is also on the centerline of Thomas Road and on the said Section line; thence North 87 degrees 53 minutes 28 seconds West for 846.52 feet; thence North 0 degrees 28 minutes 01 seconds East for 308.75 feet; thence South 87 degrees 53 minutes 28 seconds East for 846.52 feet to the said Section line and to the said centerline; thence South for 308.75 feet to the point of beginning along the centerline of Thomas Road and along the said section line. Containing in all 6.00 acres more or less. Subject to a 25 foot right-of-way along Thomas road.


Raymond Graham

Raymond Graham
R. P. E. 8409 Indiana
3215 N. Smith Pike
Bloomington, Indiana

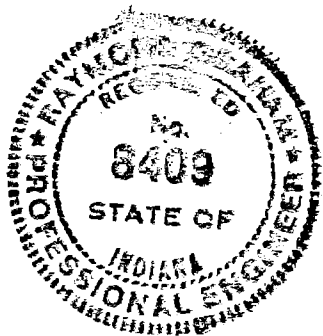

Sec 9

Ed Stephenson

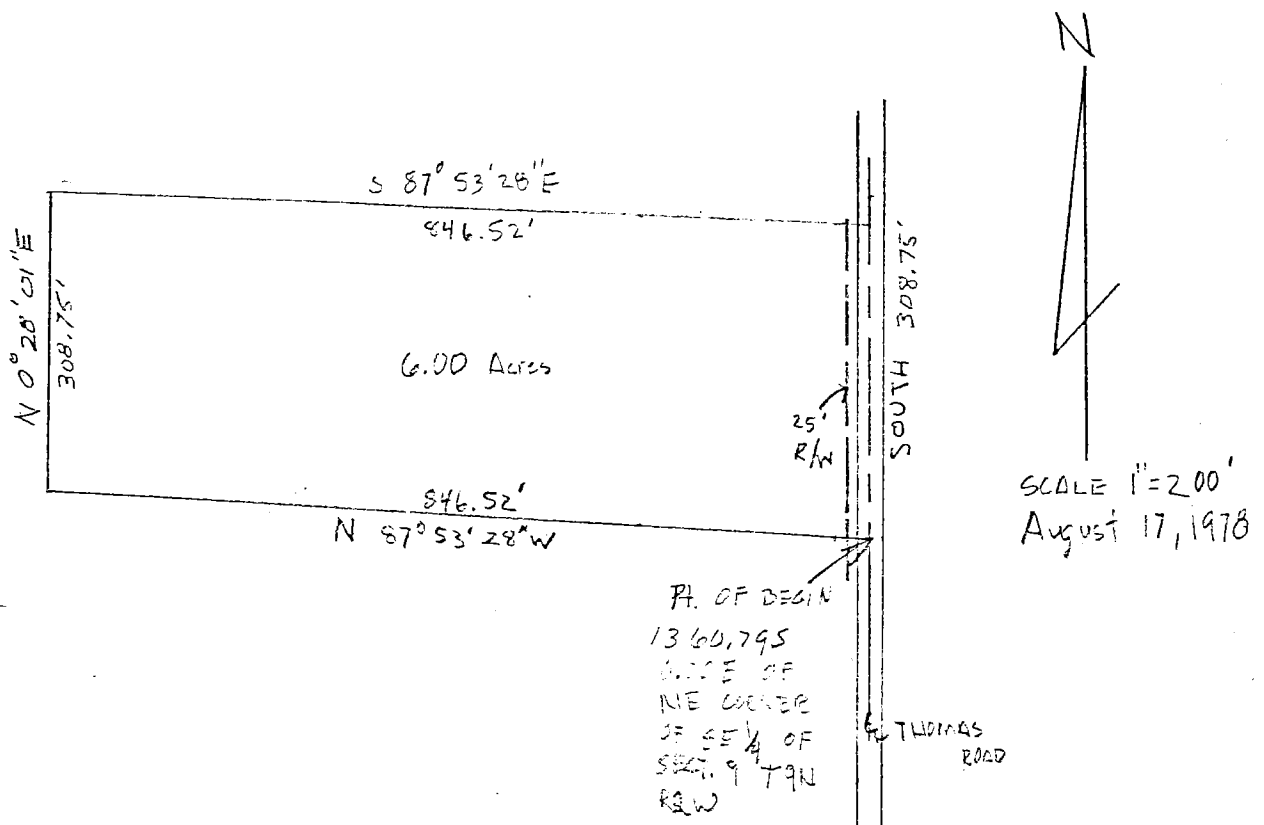


Sec 9


Description:

A part of the Southeast quarter of Section 9, Township 9 North, Range 2 West, Monroe County, Indiana, bound and described as follows: starting at a point that is 1360.79 feet South and 0.00 feet East of the Northeast corner of the said quarter and which is on the centerline of Thomas Road and also on the said Section line; thence North 87 degrees 53 minutes 28 seconds West for 846.52 feet; thence North 0 degrees 28 minutes 01 seconds East for 308.75 feet; thence South 87 degrees 53 minutes 28 seconds East for 846.52 feet to the centerline of Thomas Road and on the said Section line; thence South for 308.75 feet along said centerline and said Section line to the point of beginning. Containing in all 6.00 acres more or less. Subject to a 25 foot right-of-way along Thomas Road.

Raymond Graham
Raymond Graham
R. P. E. 8409 Indiana
3215 N. Smith Pike
Bloomington, Indiana

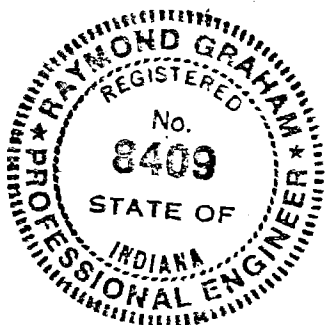

Stephenson to Kinser
Ed Stephenson (Sec. 9 Richland
South 8-24-78

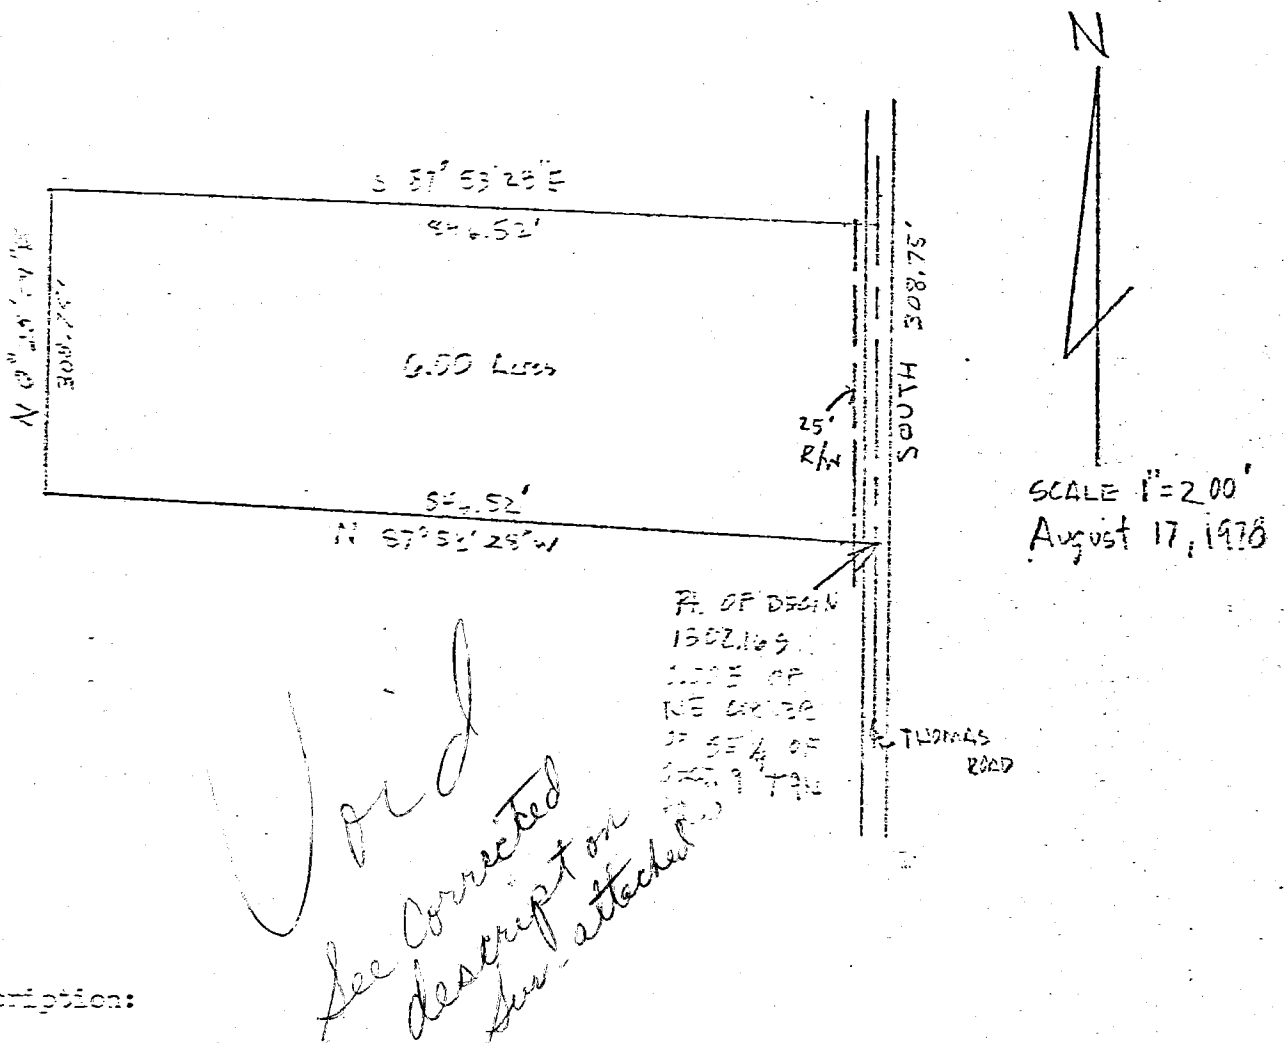


Description:

A part of the Southeast quarter of Section 9, Township 9 North, Range 2 West, Monroe County, Indiana, bound and described as follows: starting at a point that is 1302.16 feet South and 8.00 feet East of the Northeast corner of the said quarter and which is on the centerline of Thomas Road and also on the said Section line; thence North 87 degrees 53 minutes 28 seconds West for 846.52 feet; thence North 0 degrees 28 minutes 01 seconds East for 308.75 feet; thence South 87 degrees 53 minutes 28 seconds East for 846.52 feet to the centerline of Thomas Road and on the said Section line; thence South for 308.75 feet along said centerline and said Section line to the point of beginning. Containing in all 6.00 acres more or less. Subject to a 25 foot right-of-way along Thomas Road.

Raymond Graham

Raymond Graham
R. P. E. 8409 Indiana
3215 N. Smith Pike
Bloomington, Indiana

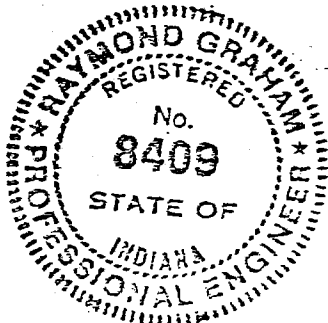

Sec 9

Sec 9

TRI CO SURVEYING & MAPPING

Edmund O. Farkas
Registered Land Surveyor

(812) 876-2305

P. O. Box 96
Ellettsville, Indiana 47429

Description.

Part of the North Half of the Southeast Quarter of Section Nine (9), Township Nine (9) North, Range Two (2) West, Richland Township, Monroe County, Indiana, and more particularly described as follows:

Beginning 728.30 feet East from the Northwest Corner of said Quarter Section, thence East on the North Line of said Southeast Quarter and on Sales Street 760.00 feet to a point, thence leaving the said North Line and the said Road South One (01) Degrees and Twenty-Five (25) Minutes West 601.00 feet to an iron pipe, thence West 760.00 feet to an iron pipe, thence North One (01) Degrees and Twenty-Five (25) Minutes East 601.00 feet to the place of beginning.

Containing 10.49 Acres more or less.

Ray Burch
Property

Edmund O. Farkas
Edmund O. Farkas
Registered Land Surveyor
Ind. Reg. No. S0114


Richland

700
670
1370
220
1590

Stephenson to Holland


Sec 9

Sec 9

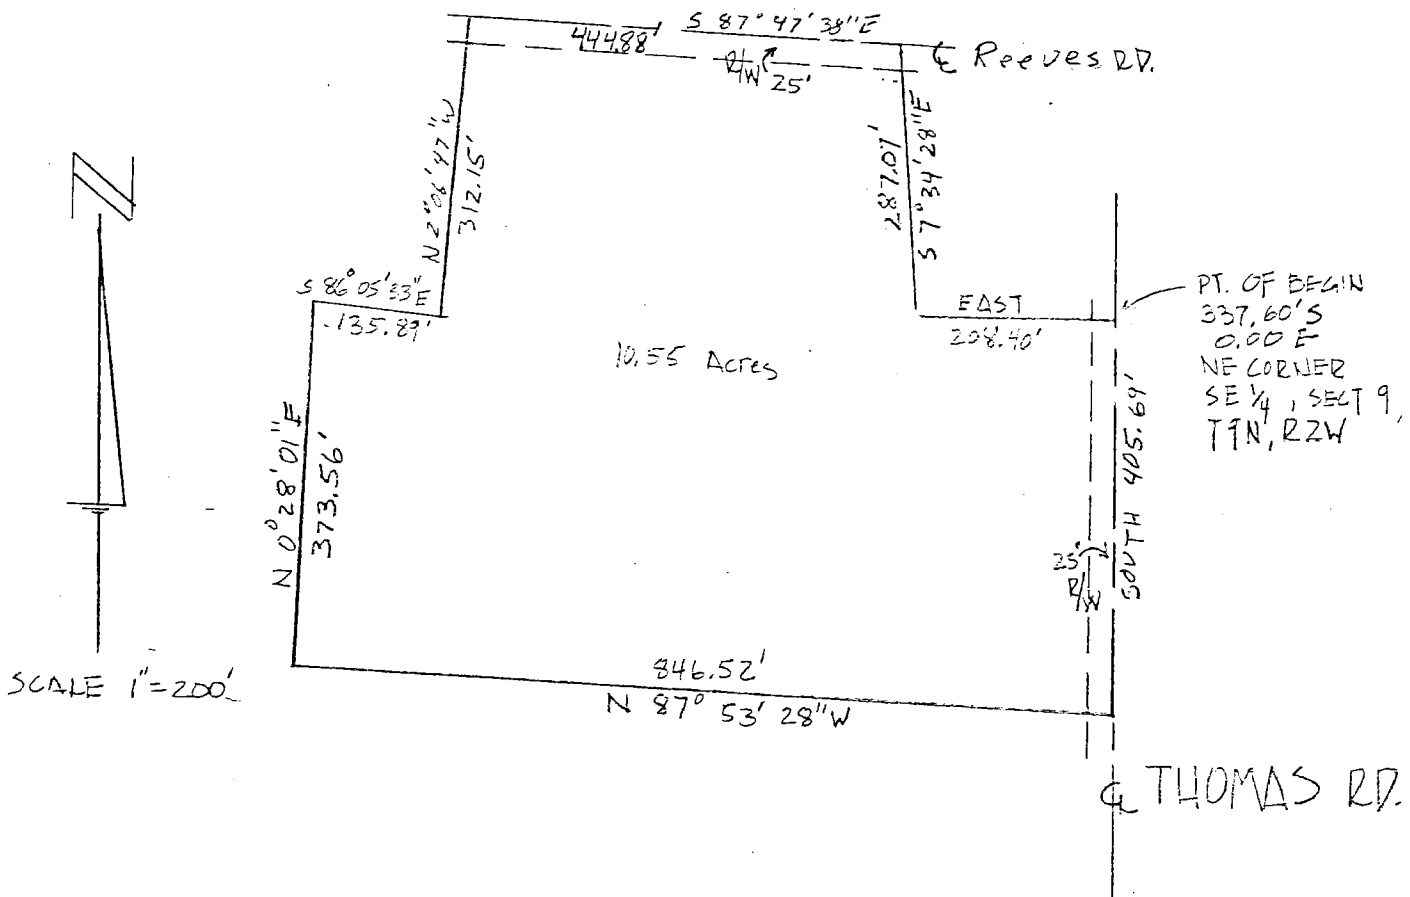

DESCRIPTION:


A part of the Southeast Quarter of Section 9, Township 9 North, Range 2 West Monroe County, Indiana, described as follows; starting at a point that is 337.60 feet South and 0.00 East of the Northeast corner of the Southeast quarter of Section 9, Township 9 North, Range 2 West; thence South running along the centerline of Thomas Road for 405.69, thence leaving said centerline North 87 degrees 53 minutes 28 seconds West for 846.52 feet, thence North 00 degrees 28 minutes 01 seconds East for 373.56 feet, thence South 86 degrees 05 minutes 33 seconds East for 135.89 feet, thence North 02 degrees 06 minutes 47 seconds West for 312.15 feet, to the centerline of Reeves Road, thence running along the said Road centerline South 87 degrees 47 minutes 38 seconds East for 444.88 feet, thence leaving said Road centerline South 07 degrees 34 minutes 28 seconds East for 287.07 feet, thence East for 208.40 feet and to the point of beginning. Containing in all 10.55 acres, more or less. Subject to a 25 foot right-of-way along said County Roads.

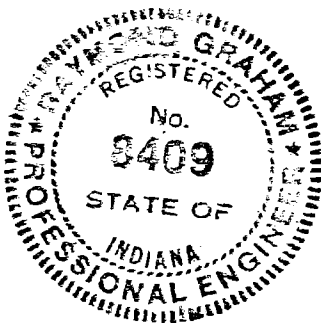

Raymond Graham
 Raymond Graham
 R. P. E. 8409 Indiana
 3215 N. Smith Pike
 Bloomington, Indiana
 August 23, 1978

FILED
 OCT 27 1978
John W. Davis
 Auditor Monroe County, Indiana

Stephenson to Kinsler
Ed Stephenson Sec 9

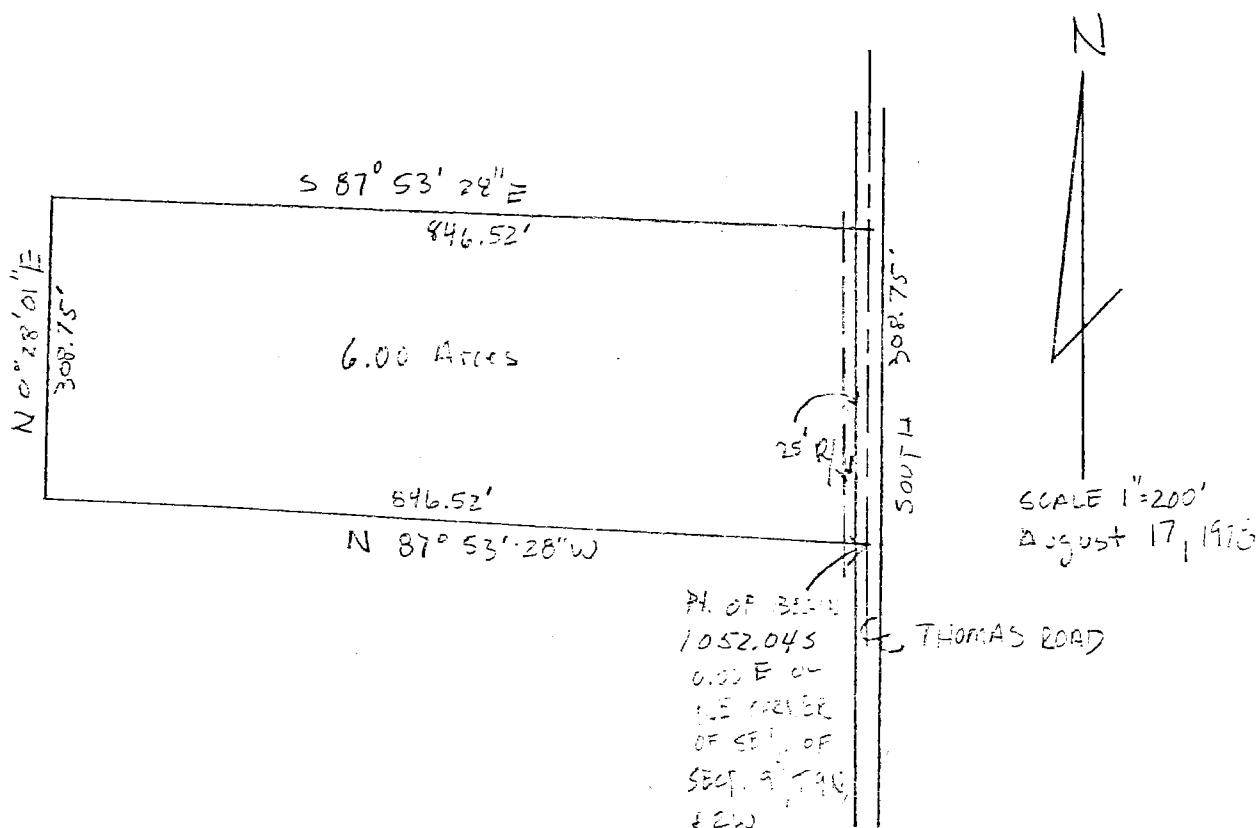


Description:

A part of the Southeast Quarter of Section 9, Township 9 North, Range 2 West, Monroe County, Indiana, bound and described as follows: starting at a point that is 1052.04 feet South and 0.00 East of the Northeast corner of the said quarter and which is also on the centerline of Thomas Road and on the said Section line; thence North 87 degrees 53 minutes 28 seconds West for 846.52 feet; thence North 0 degrees 28 minutes 01 seconds East for 308.75 feet; thence South 87 degrees 53 minutes 28 seconds East for 846.52 feet to the said Section line and to the said centerline; thence South for 308.75 feet to the point of beginning along the centerline of Thomas Road and along the said section line. Containing in all 6.00 acres more or less. Subject to a 25 foot right-of-way along Thomas road.

Raymond Graham

Raymond Graham
R. P. E. 8409 Indiana
3215 N. Smith Pike
Bloomington, Indiana

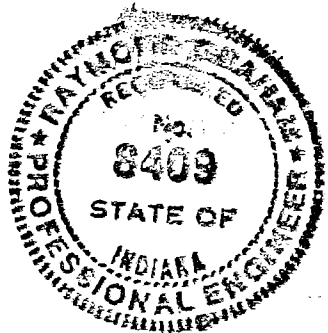

FILED

OCT 27 1978

John W. Davis
Auditor Monroe County, Indiana